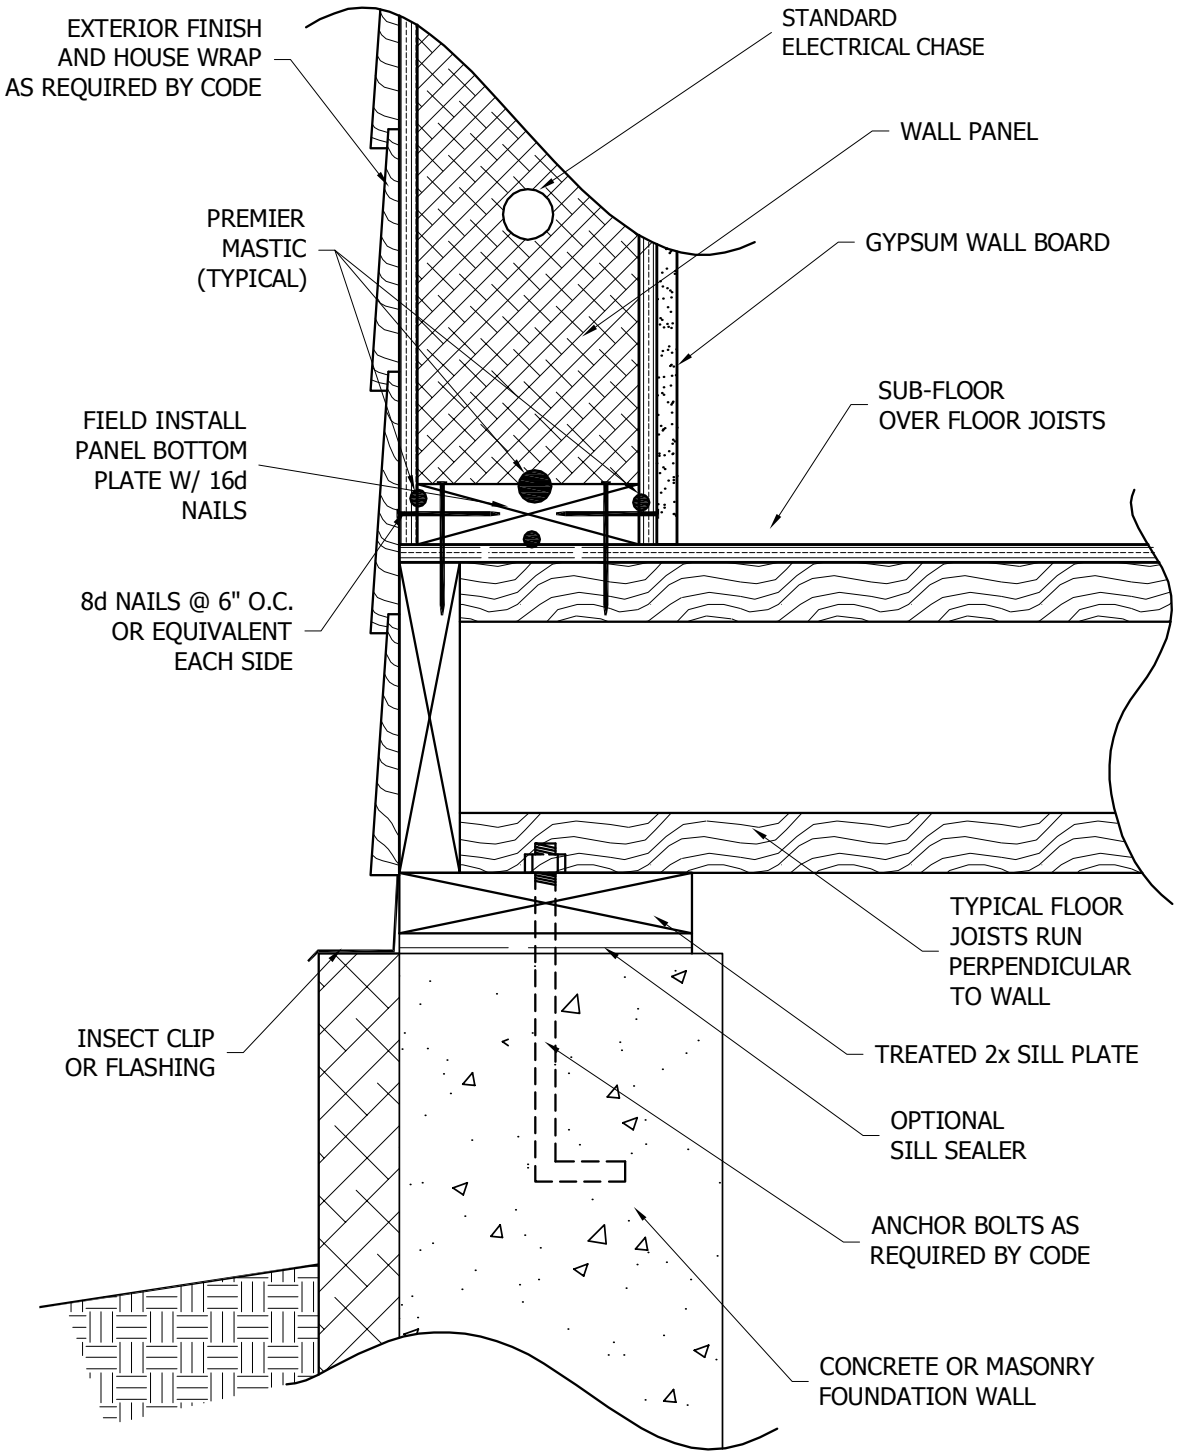Floor Details: Foundation Framing 2 PBS-107